NEW BANK, NORTHAMPTON.

Mr. E. F. LAW, Architect.

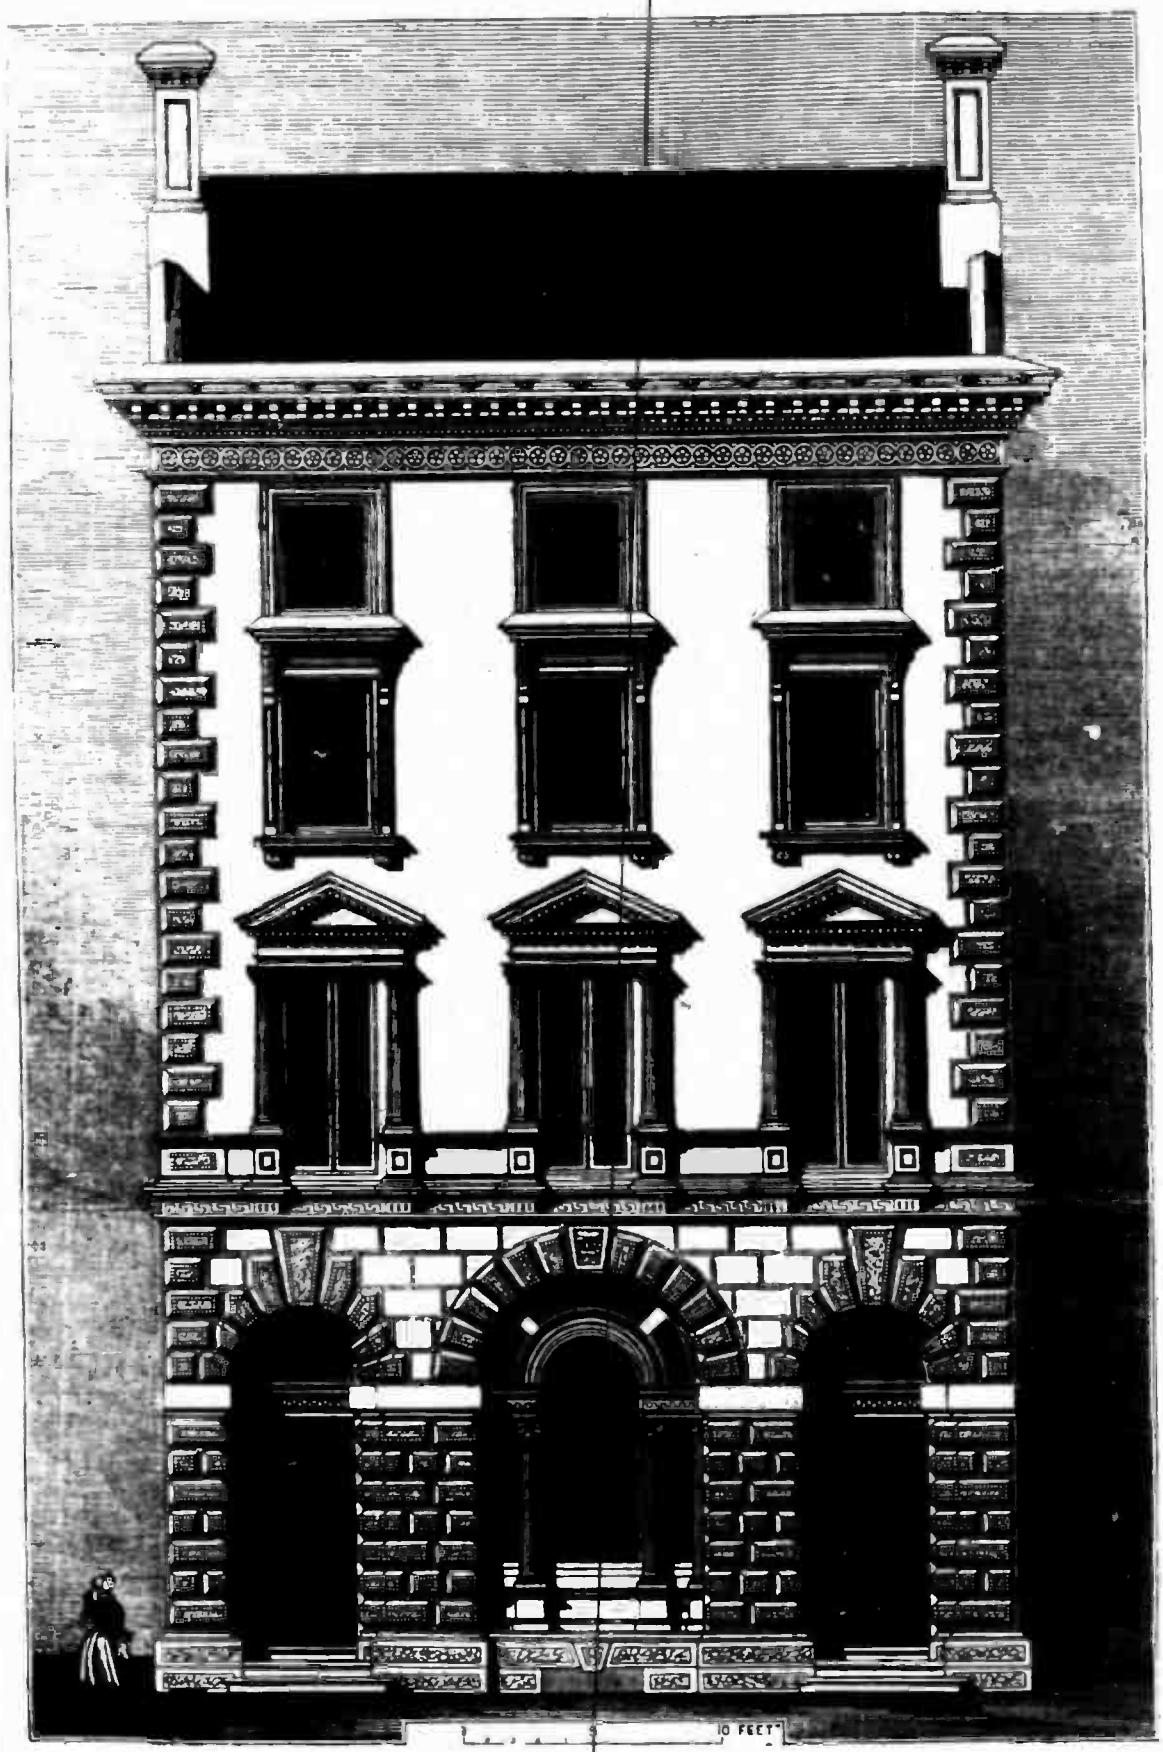

For more information on PDF Compression and OCR go to our Webs